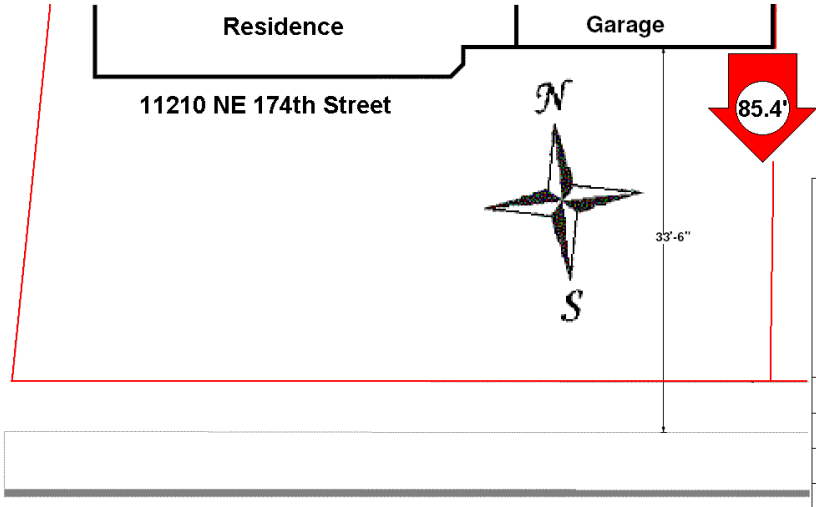

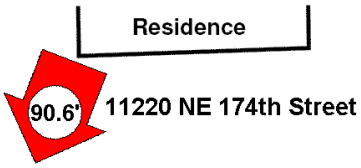

Table of Distances to Adjacent Homes

Measured from Relief Valve of ASME 500 Gallon Underground LP Tank to Nearest Part of Adjacent Structures

=D
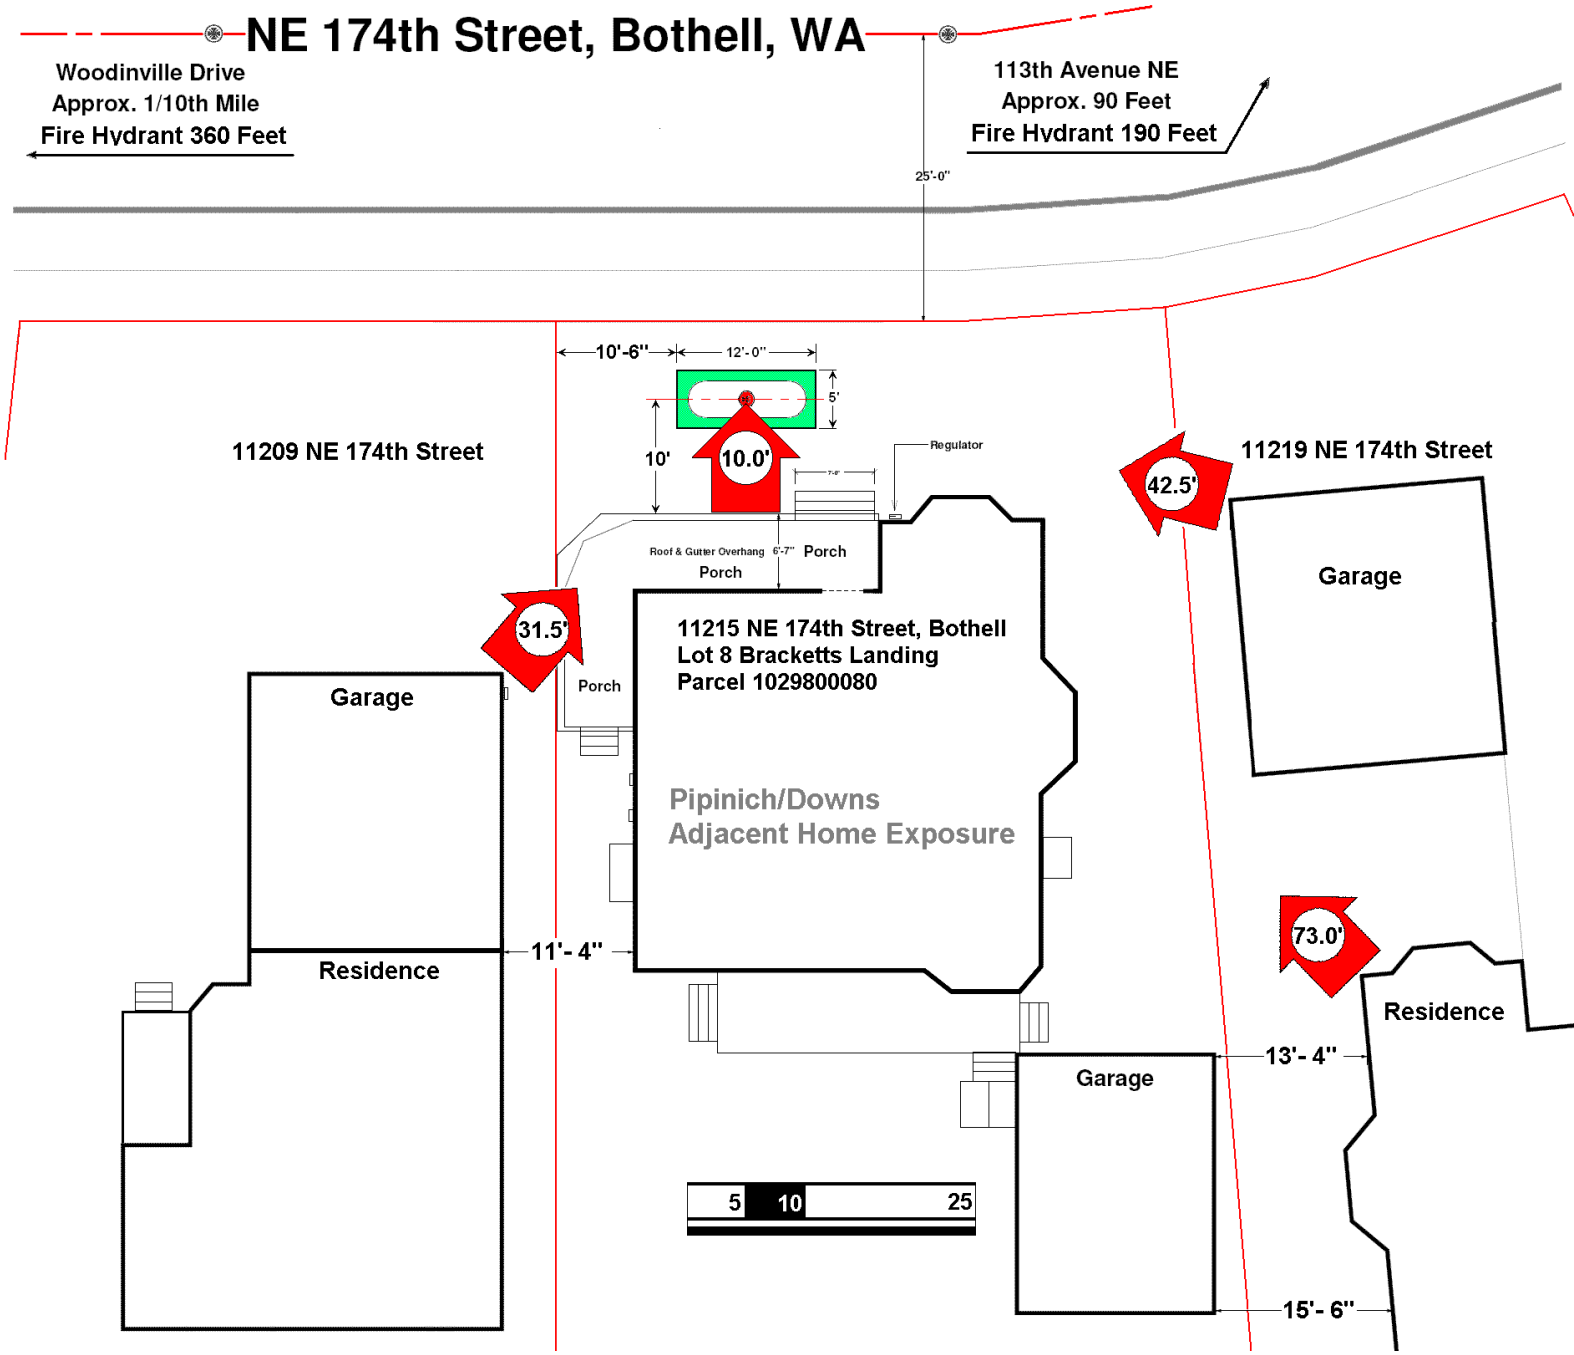
Property	Distance
11215 NE 174th Street (Applicant)	10.0 Feet
11209 NE 174th Street	31.5 Feet
11210 NE 174th Street	85.4 Feet
11219 NE 174th Street	42.5 Feet
11220 NE 174th Street	90.6 Feet